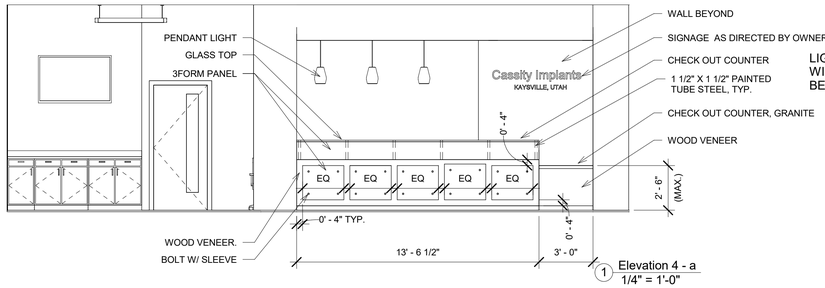

1 Elevation 4 - a
1/4" = 1'-0"

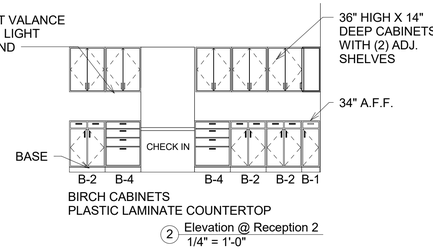

2 Elevation @ Reception 2
1/4" = 1'-0"

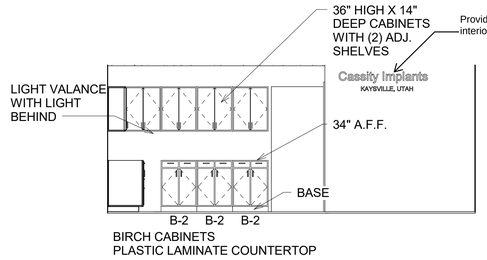

3 Elevation @ Reception 3
1/4" = 1'-0"

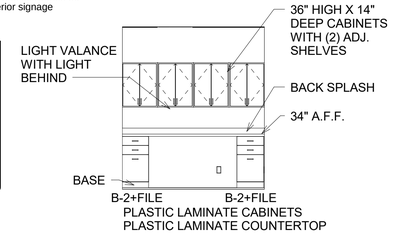

4 OFFICE MGR.
1/4" = 1'-0"

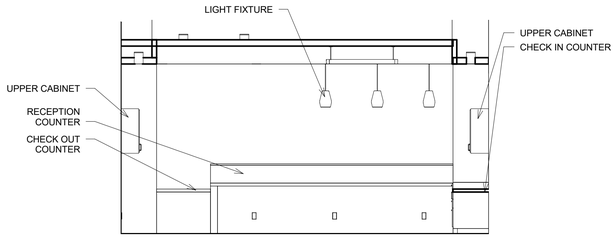

5 Elevation @ Back Reception
1/4" = 1'-0"

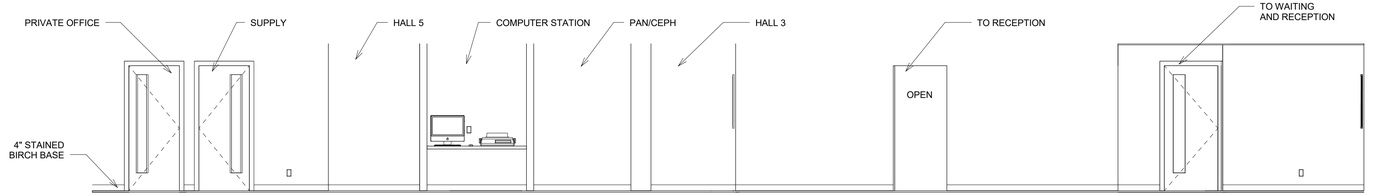

6 Elevation @ Hall 2 & 4
1/4" = 1'-0"

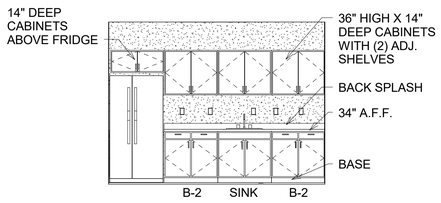

7 Elevation @ Staff Lounge
1/4" = 1'-0"

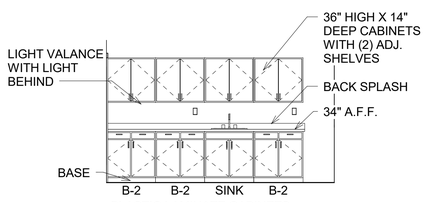

9 LAB 1
1/4" = 1'-0"

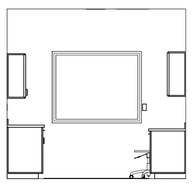

10 LAB 2
1/4" = 1'-0"

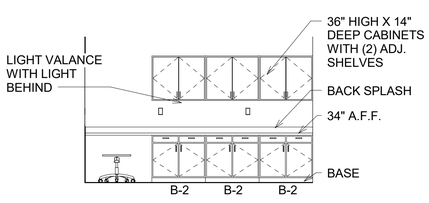

11 LAB 3
1/4" = 1'-0"

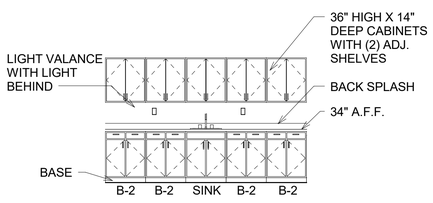

12 STERILE 1
1/4" = 1'-0"

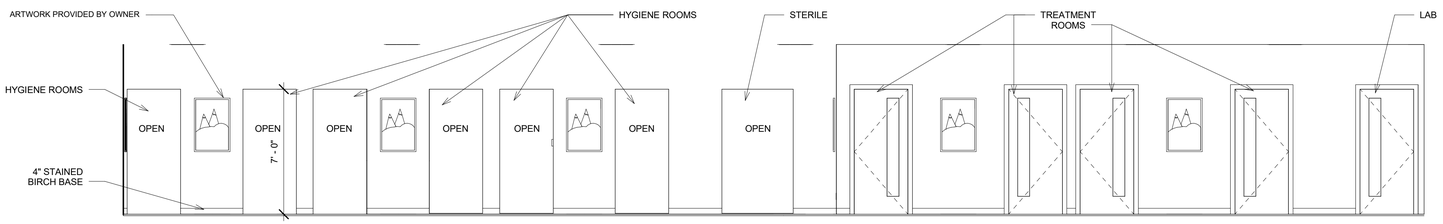

13 Elevation @ Treatment Rm.
1/4" = 1'-0"

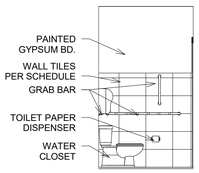

14 Restroom 2 Elevation 1
1/4" = 1'-0"

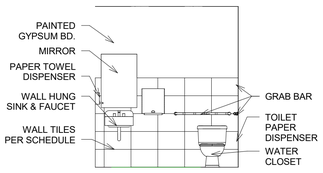

15 Restroom 2 Elevation 2
1/4" = 1'-0"

NOTE:
WALL PATTERNS IN RESTROOMS NOT SHOWN WITH ACTUAL PATTERN; SEE FINISH SCHEDULE FOR WALL TILE.
VERIFY TILE LAYOUT WITH OWNER (VERTICAL OR HORIZONTAL)

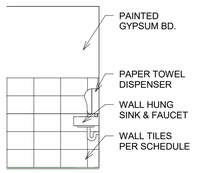

16 Restroom 2 Elevation 3
1/4" = 1'-0"

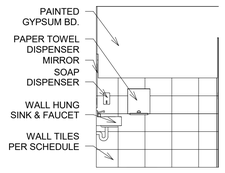

17 Private Restroom Elevation 1
1/4" = 1'-0"

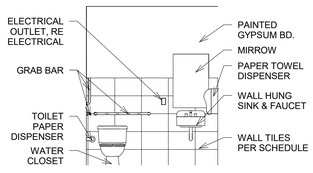

18 Private Restroom Elevation 2
1/4" = 1'-0"

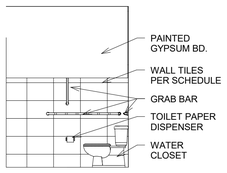

19 Private Restroom Elevation 3
1/4" = 1'-0"

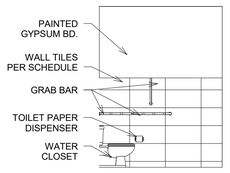

20 Restroom 1 Elevation 1
1/4" = 1'-0"

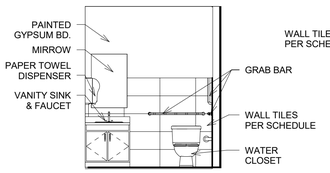

21 Restroom 1 Elevation 2
1/4" = 1'-0"

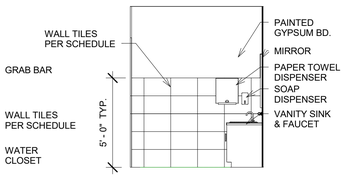

22 Restroom 1 Elevation 3
1/4" = 1'-0"

Rather Architecture
Professional Corporation
423 W 800 S Suite A316
Salt Lake City, UT 84101
phone: 801.652.7171
email: nh@ratherarchitecture.com

CONTRACTOR

PROJECT and OWNER

Cassity Dental Implants Tenant Improvement

375 Main Street Suite 8
Kaysville, UT 84037

Dr. Kim Cassity

REVISION

No.	Description	Date
0	REV 0 FOR PERMIT	1/27/2017

INTERIOR ELEVATIONS

Project number	1269.74.132
Date	Januray 27, 2017
Drawn by	Author
Checked by	Checker

A5.0

Scale 1/4" = 1'-0"